P14-2012

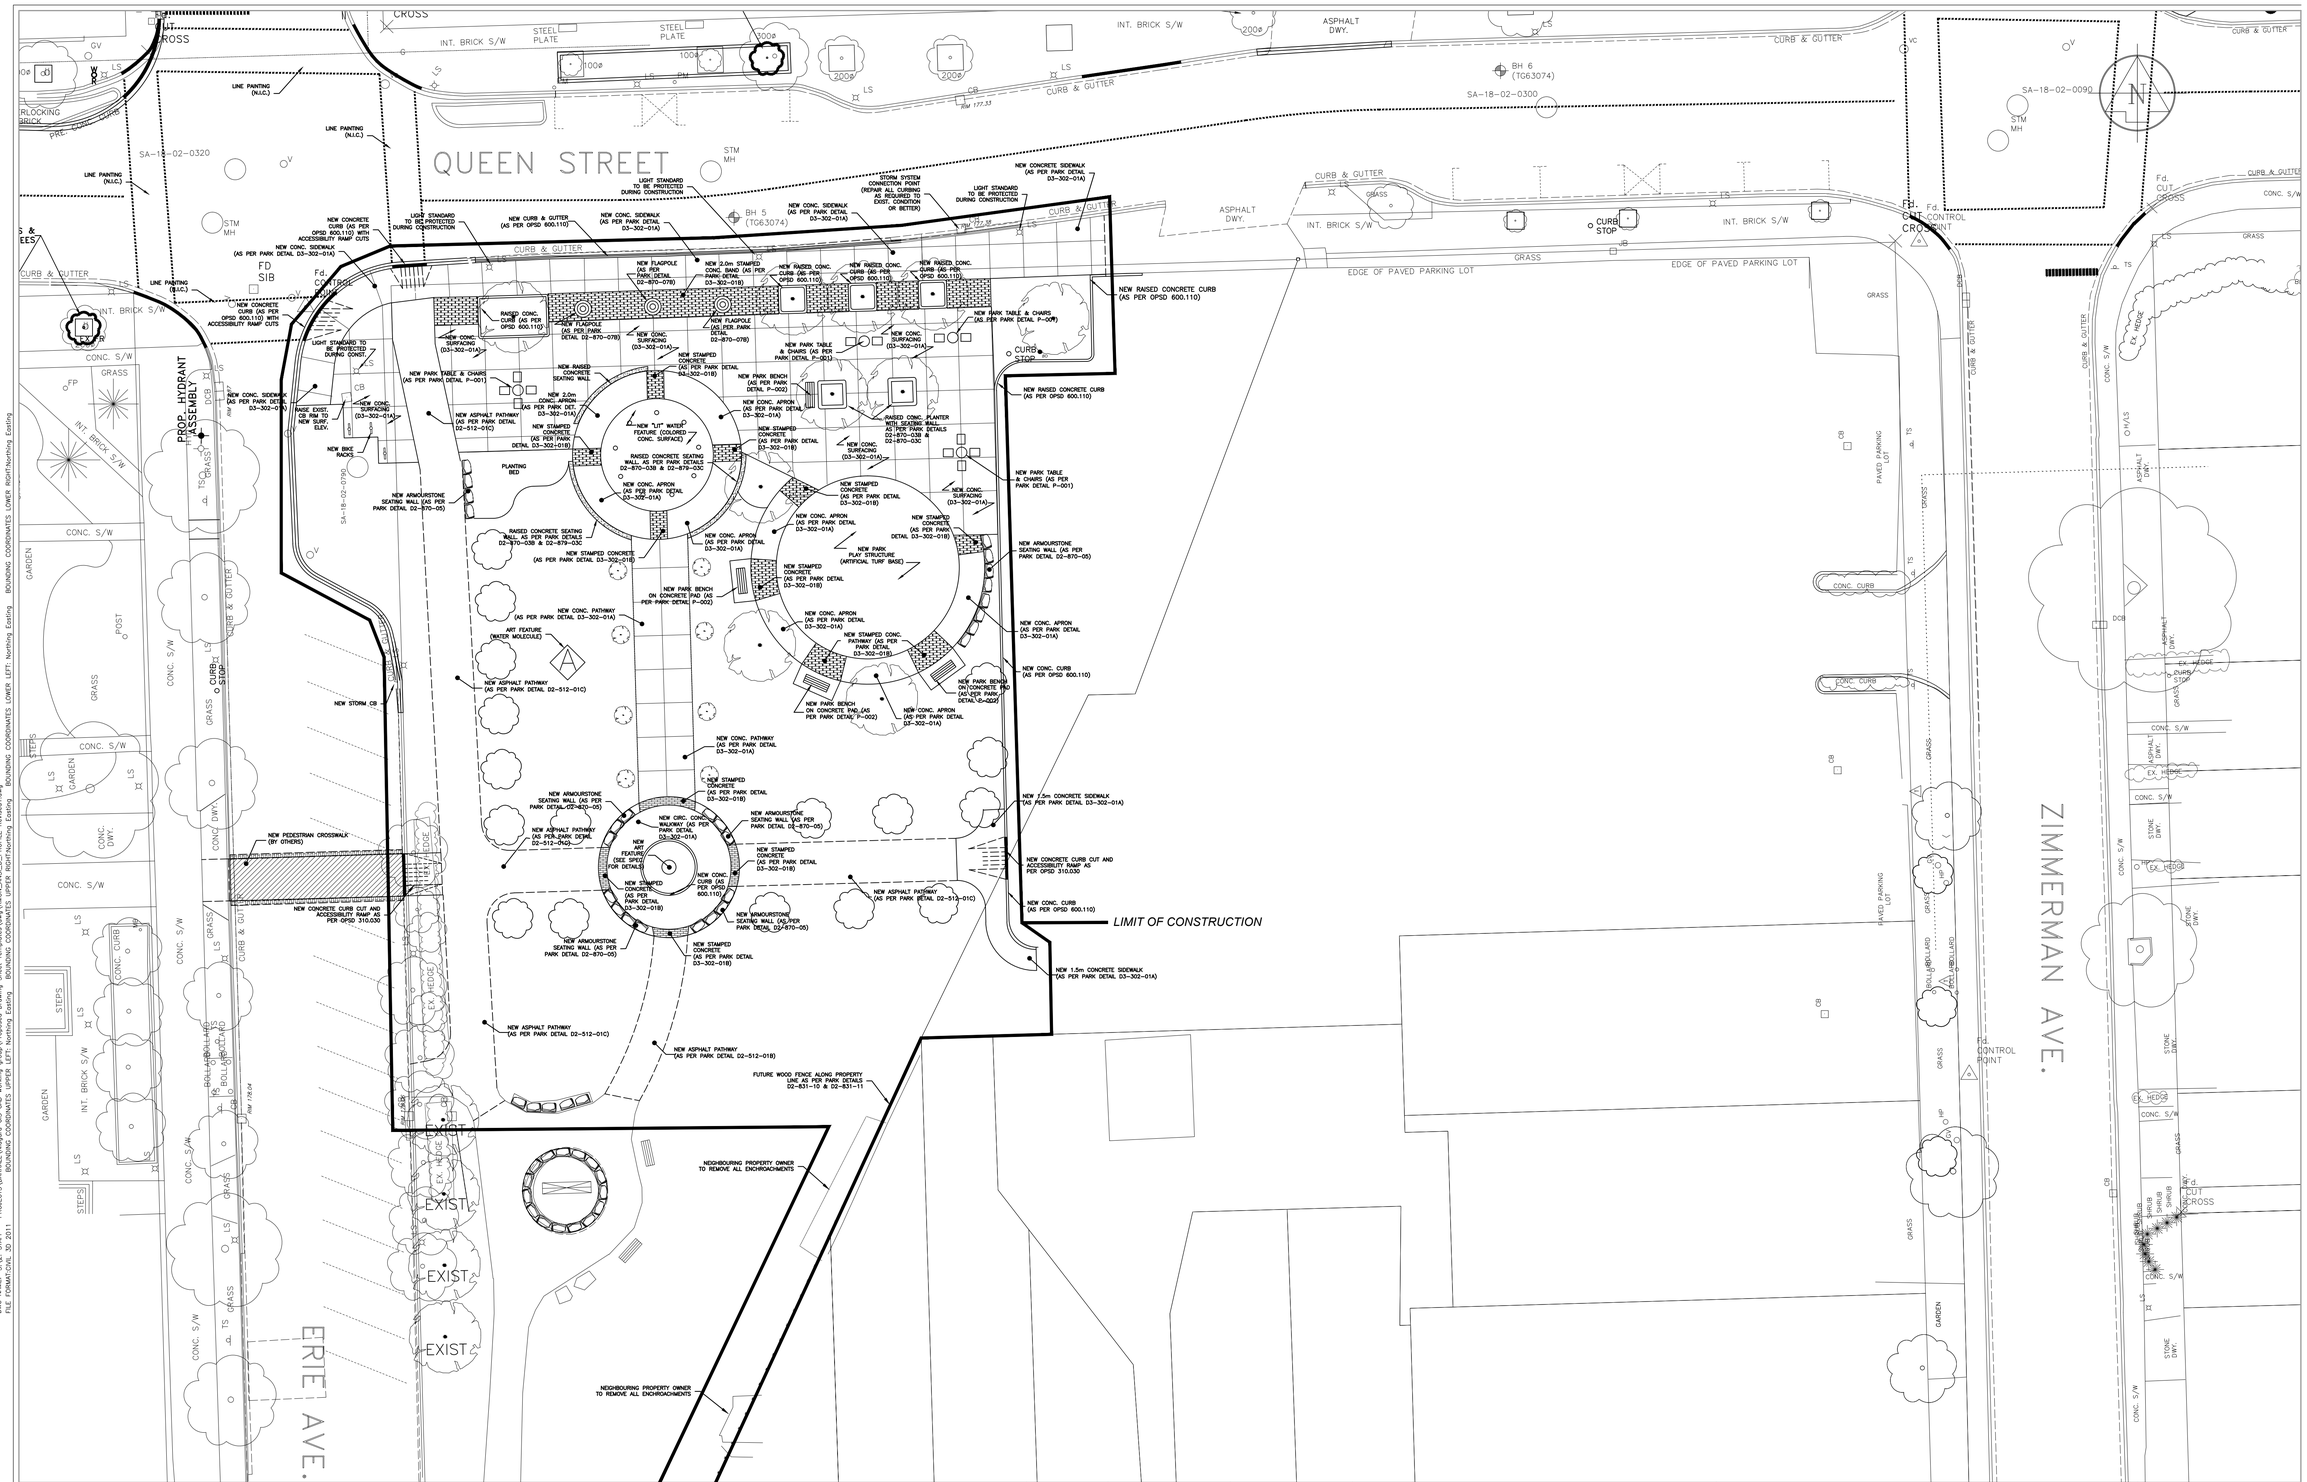
QUEEN STREET
ZIMMERMAN AVE.
ERIE AVE.
LIMIT OF CONSTRUCTION
NEW RAISED CONCRETE CURB (AS PER OPSD 600.110)
NEW 1.5m CONCRETE SIDEWALK (AS PER PARK DETAIL D3-302-01A)
NEW CONCRETE CURB CUT AND ACCESSIBILITY RAMP AS PER OPSD 310.030
NEW CONC. CURB (AS PER OPSD 600.110)
NEW PEDESTRIAN CROSSWALK (BY OTHERS)
NEW CONCRETE CURB CUT AND ACCESSIBILITY RAMP AS PER OPSD 310.030
NEW ASPHALT PATHWAY (AS PER PARK DETAIL D2-512-01C)
NEW ASPHALT PATHWAY (AS PER PARK DETAIL D2-512-018)
FUTURE WOOD FENCE ALONG PROPERTY LINE AS PER PARK DETAILS D2-831-10 & D2-831-11
NEIGHBOURING PROPERTY OWNER TO REMOVE ALL ENCROACHMENTS
NEW STORM CB
NEW CONC. PATHWAY (AS PER PARK DETAIL D3-302-01A)
NEW STAMPED CONCRETE (AS PER PARK DETAIL D3-302-018)
NEW ARMOURSTONE SEATING WALL (AS PER PARK DETAIL D2-870-05)
NEW CIRC. CONC. WALKWAY (AS PER PARK DETAIL D3-302-01A)
NEW CONC. CURB (AS PER OPSD 600.110)
NEW CONC. APRON (AS PER PARK DETAIL D3-302-01A)
NEW PARK BENCH ON CONCRETE PAD (AS PER PARK DETAIL P-002)
NEW PARK PLAY STRUCTURE (ARTIFICIAL TURF BASE)
NEW STAMPED CONC. PATHWAY (AS PER PARK DETAIL D3-302-018)
NEW PARK TABLE & CHAIRS (AS PER PARK DETAIL P-001)
NEW ARMOURSTONE SEATING WALL (AS PER PARK DETAIL D2-870-05)
NEW 1.5m CONCRETE SIDEWALK (AS PER PARK DETAIL D3-302-01A)
NEW CONC. SIDEWALK (AS PER PARK DETAIL D3-302-01A)
NEW CONCRETE SIDEWALK (AS PER PARK DETAIL D3-302-01A)
NEW CURB & GUTTER (AS PER OPSD 600.110)
NEW CONCRETE CURB (AS PER OPSD 600.110) WITH ACCESSIBILITY RAMP CUTS
NEW CONC. SIDEWALK (AS PER PARK DETAIL D3-302-01A)
NEW FLAGPOLE (AS PER PARK DETAIL D2-870-078)
NEW 2.0m STAMPED CONC. BAND (AS PER PARK DETAIL D3-302-018)
NEW RAISED CONC. CURB (AS PER OPSD 600.110)
NEW PARK TABLE & CHAIRS (AS PER PARK DETAIL P-011)
NEW PARK BENCH (AS PER PARK DETAIL P-002)
NEW CONC. APRON (AS PER PARK DETAIL D3-302-01A)
NEW STAMPED CONCRETE (AS PER PARK DETAIL D3-302-018)
NEW CONC. SURFACING (D3-302-01A)
NEW ASPHALT PATHWAY (AS PER PARK DETAIL D2-512-01C)
NEW STAMPED CONCRETE (AS PER PARK DETAIL D3-302-018)
NEW 2.0m CONC. APRON (AS PER PARK DET. D3-302-01A)
NEW RAISED CONCRETE SEATING WALL
NEW "LIT" WATER FEATURE (COLORED CONC. SURFACE)
RAISED CONCRETE SEATING WALL, AS PER PARK DETAILS D2-870-030 & D2-879-03C
NEW CONC. APRON (AS PER PARK DETAIL D3-302-01A)
RAISED CONC. PLANTER WITH SEATING WALL, AS PER PARK DETAILS D2-870-030 & D2-870-03C
NEW PARK TABLE & CHAIRS (AS PER PARK DETAIL P-001)
NEW ARMOURSTONE SEATING WALL (AS PER PARK DETAIL D2-870-05)
NEW 1.5m CONCRETE SIDEWALK (AS PER PARK DETAIL D3-302-01A)
NEW CONC. CURB (AS PER OPSD 600.110)
NEW CONC. APRON (AS PER PARK DETAIL D3-302-01A)
NEW CONC. PATHWAY (AS PER PARK DETAIL D3-302-01A)
NEW STAMPED CONCRETE (AS PER PARK DETAIL D3-302-018)
NEW ARMOURSTONE SEATING WALL (AS PER PARK DETAIL D2-870-05)
NEW ASPHALT PATHWAY (AS PER PARK DETAIL D2-512-01C)
NEW ASPHALT PATHWAY (AS PER PARK DETAIL D2-512-018)
NEW ASPHALT PATHWAY (AS PER PARK DETAIL D2-512-01C)
NEW CONC. PATHWAY (AS PER PARK DETAIL D3-302-01A)
NEW STAMPED CONCRETE (AS PER PARK DETAIL D3-302-018)
NEW ARMOURSTONE SEATING WALL (AS PER PARK DETAIL D2-870-05)
NEW CONC. APRON (AS PER PARK DETAIL D3-302-01A)
NEW STAMPED CONCRETE (AS PER PARK DETAIL D3-302-018)
NEW CONC. SURFACING (D3-302-01A)
NEW PARK BENCH (AS PER PARK DETAIL P-002)
NEW STAMPED CONCRETE (AS PER PARK DETAIL D3-302-018)
NEW CONC. APRON (AS PER PARK DETAIL D3-302-01A)
NEW CONC. SURFACING (D3-302-01A)
NEW ARMOURSTONE SEATING WALL (AS PER PARK DETAIL D2-870-05)
NEW ASPHALT PATHWAY (AS PER PARK DETAIL D2-512-01C)
NEW ARMOURSTONE SEATING WALL (AS PER PARK DETAIL D2-870-05)
NEW STAMPED CONCRETE (AS PER PARK DETAIL D3-302-018)
NEW CONC. SURFACING (D3-302-01A)
NEW PARK TABLE & CHAIRS (AS PER PARK DETAIL P-011)
NEW CONC. SURFACING (D3-302-01A)
NEW CONC. SURFACING (D3-302-01A)
NEW PARK TABLE & CHAIRS (AS PER PARK DETAIL P-011)
NEW CONC. SURFACING (D3-302-01A)
NEW CONC. SURFACING (D3-302-01A)
NEW CONC. SURFACING (D3-302-01A