P14-2012

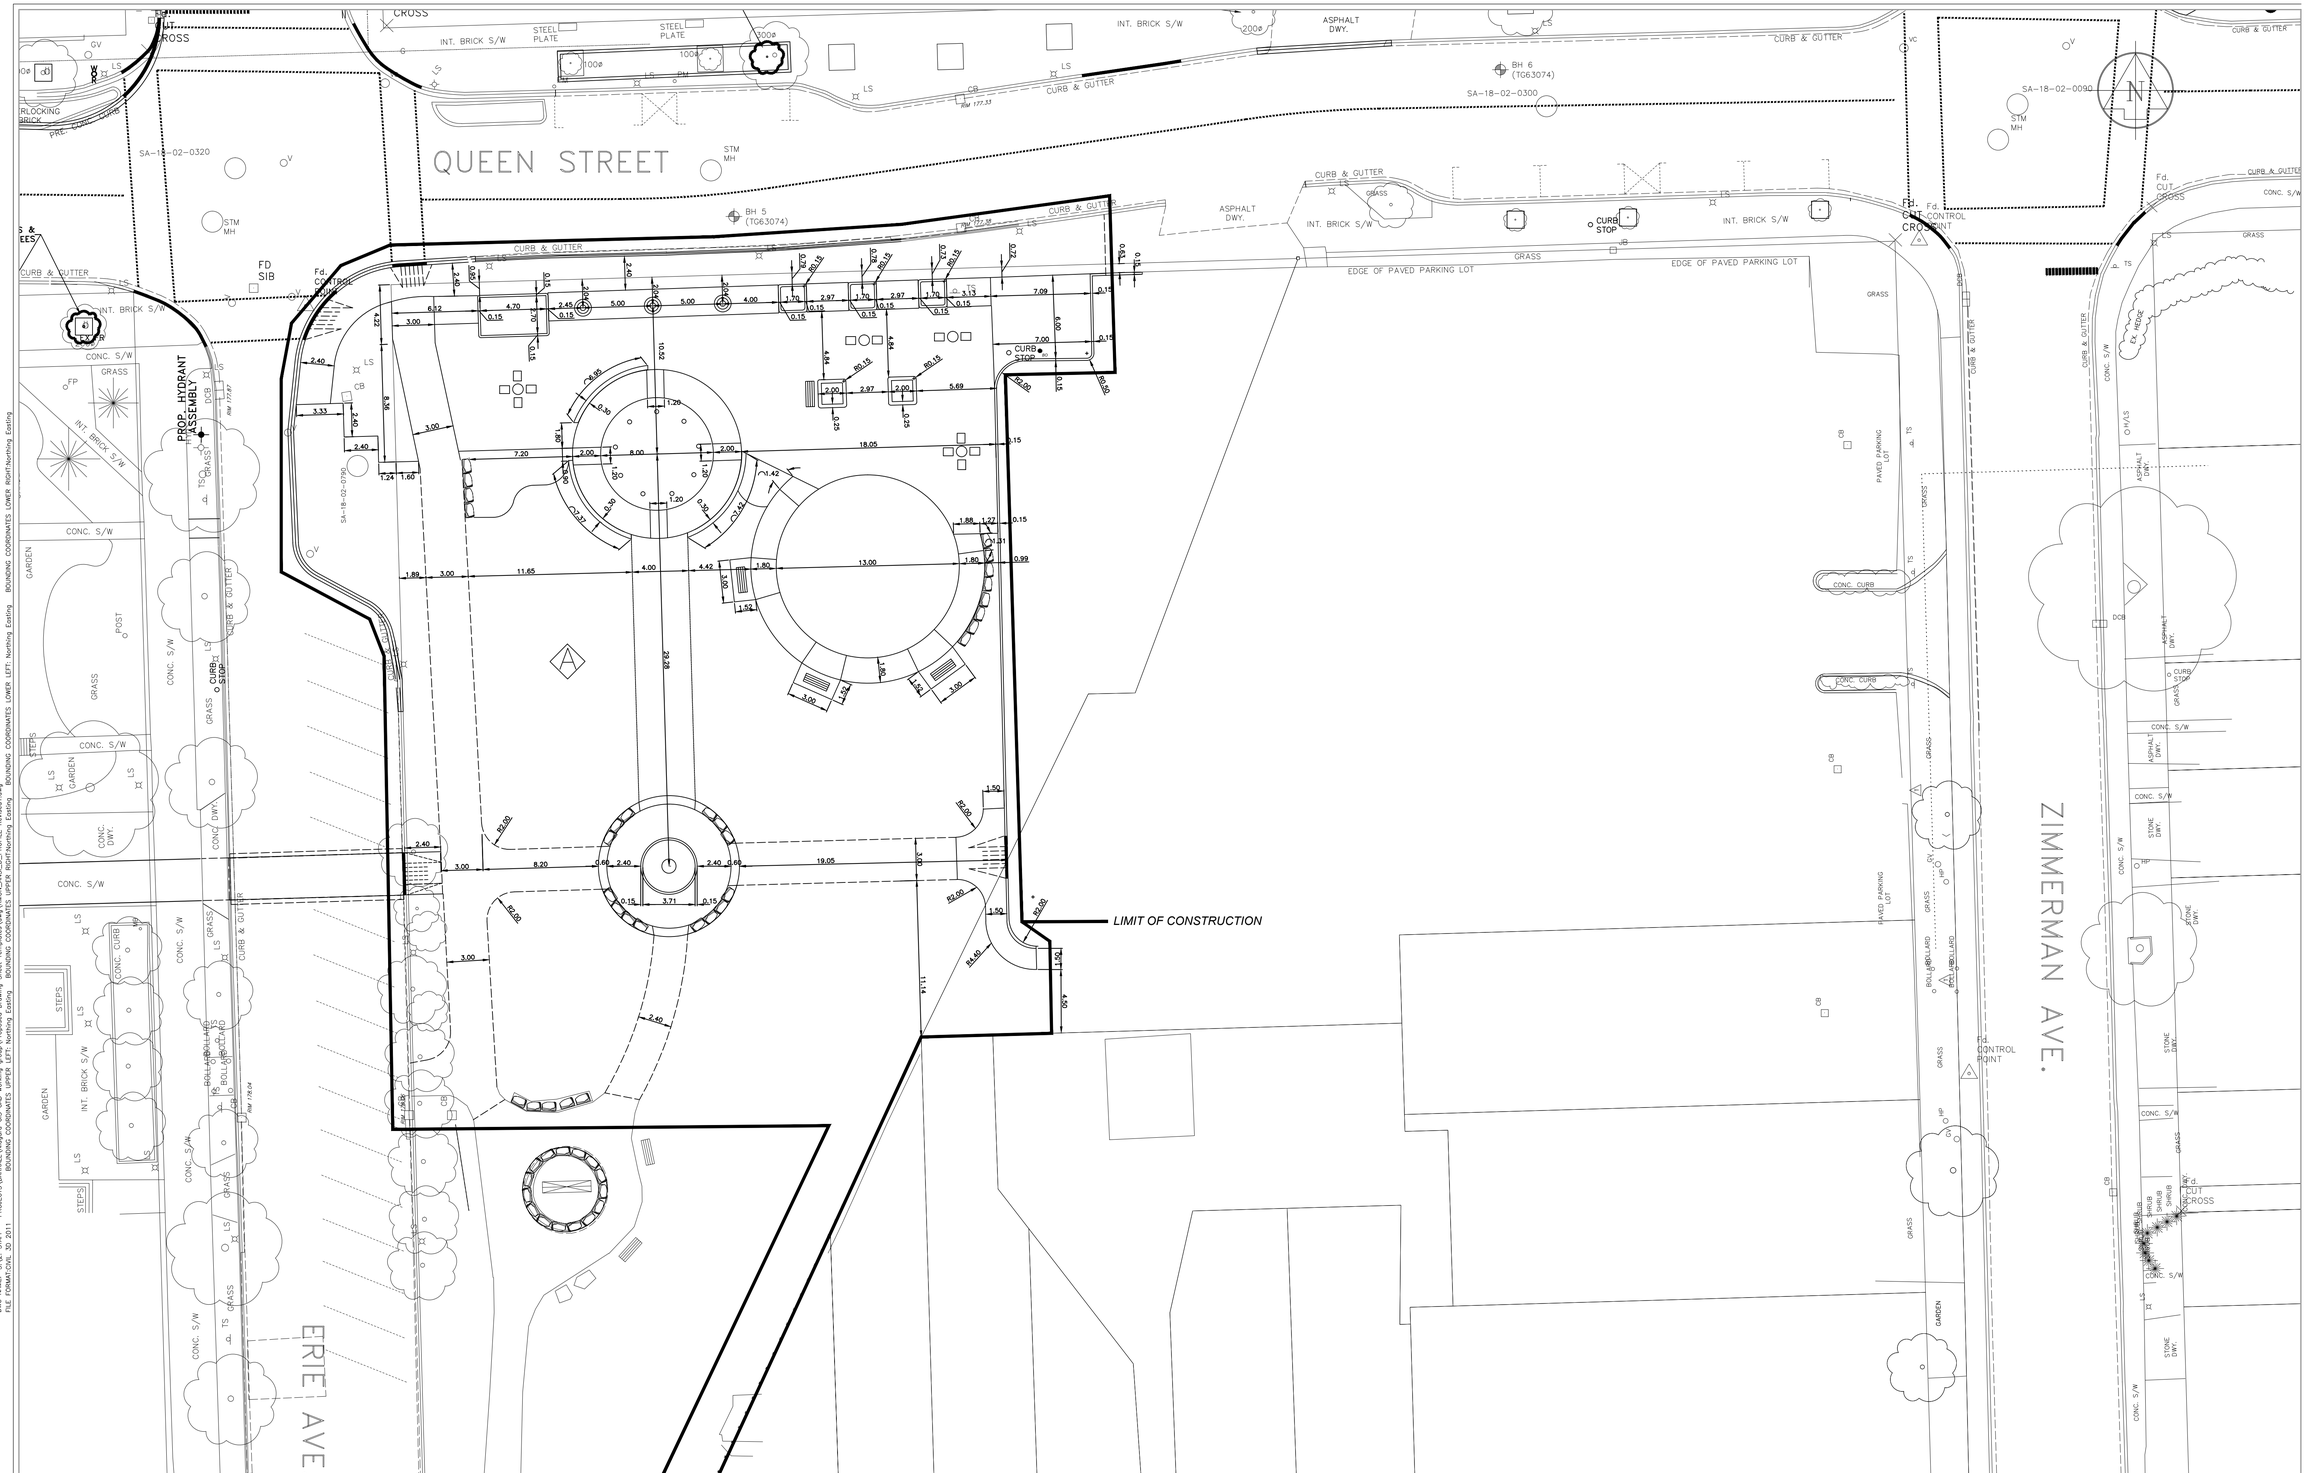

NO.	REVISION	DATE	INIT.
1	ISSUED FOR PROPOSAL	2012/01/30	JC
0	ISSUED FOR REVIEW	2011/09/01	JC

NOTES/LEGEND

DRAFTING: RG
DESIGN: JC
CHECKED BY: JC
APPROVED BY: JC

NiagaraFalls CANADA
CITY OF NIAGARA FALLS

P14-2012
DOWNTOWN PARK (PHASE 1)
QUEEN STREET
NIAGARA FALLS
PHASE 1 LAYOUT PLAN

CONSULTANT FILE No. –
DATE 2012/01/30
SCALE HOR: 1:200 m
REF. No. P14-2012
DWG No. S02
REV. 0